




A PLAN
SCALE 1:25

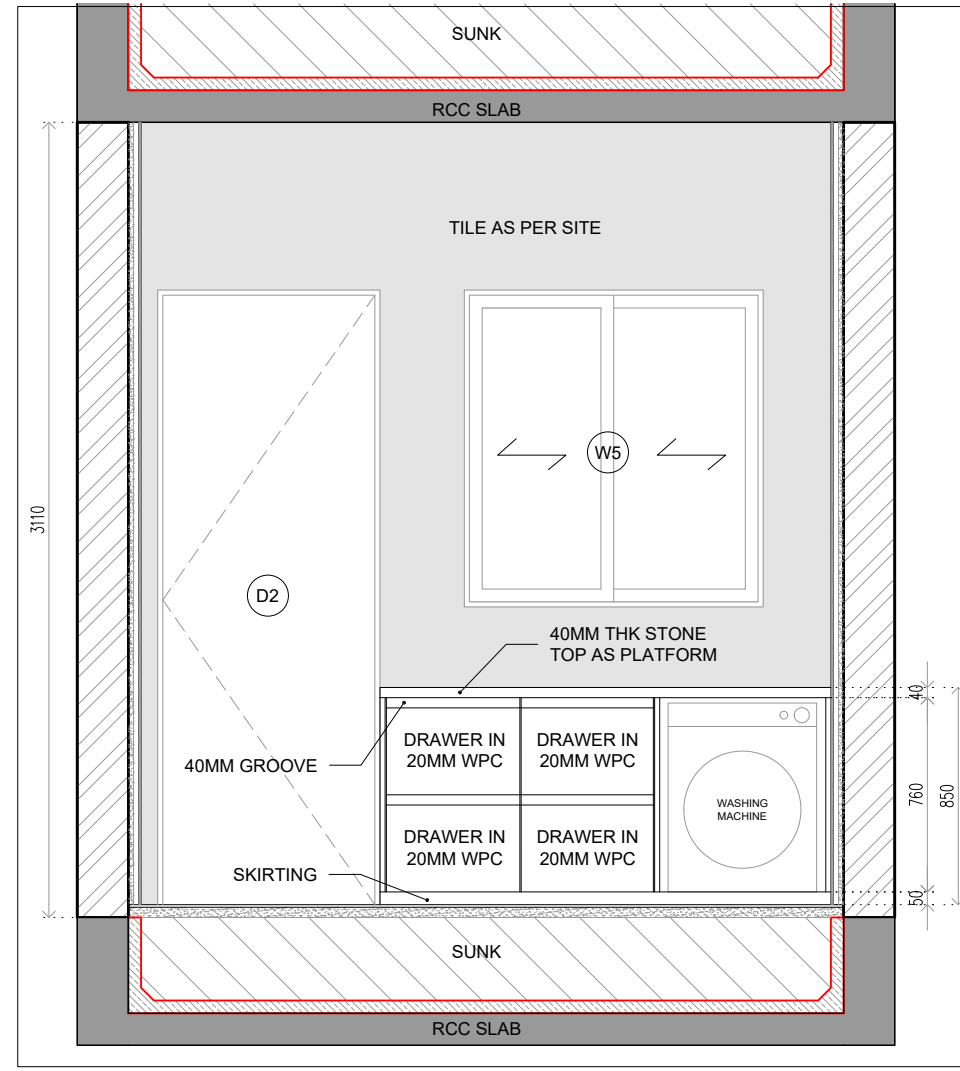

B SECTION A
SCALE 1:25

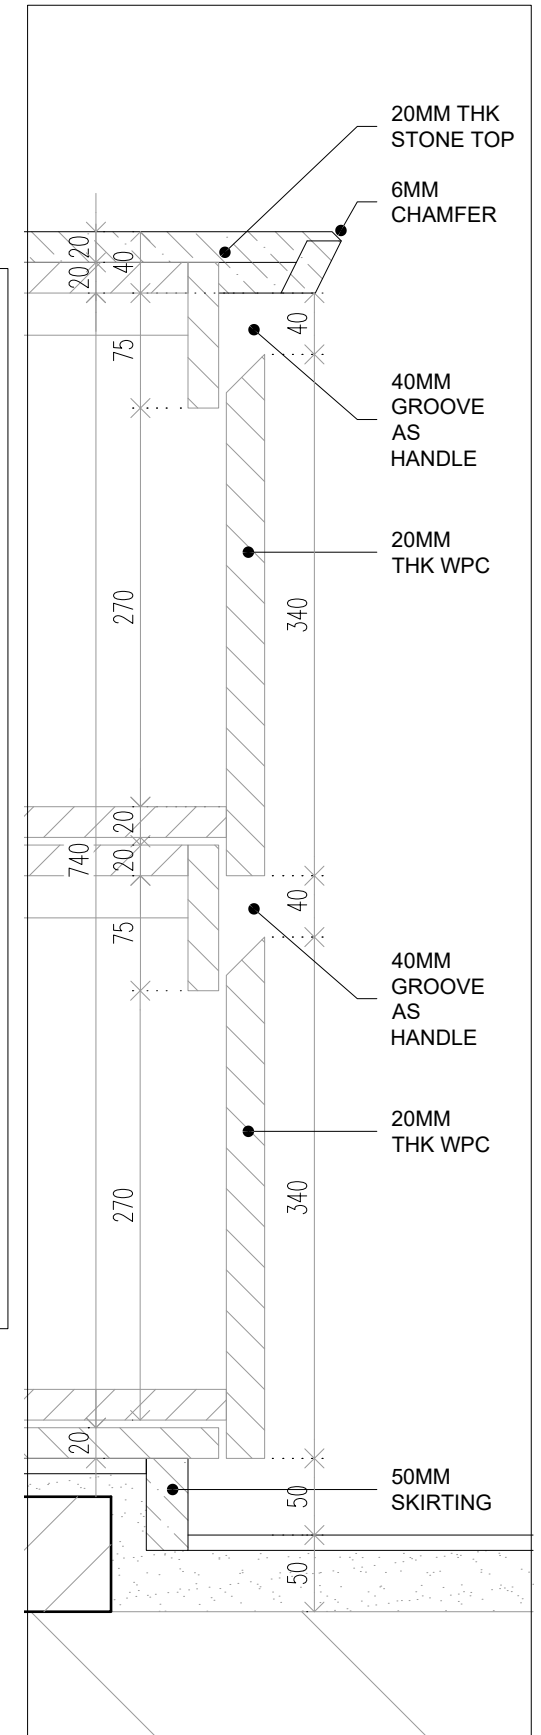

C DETAIL Z
SCALE 1:5

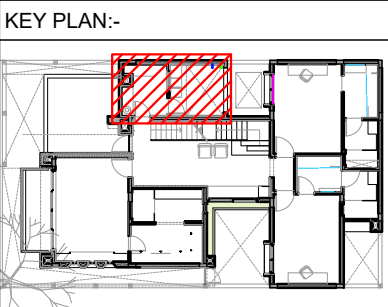


REVISIONS :-

Rev.	Date	Description	Appr'd

NOTES :-

- ALL DIMENSIONS ARE IN mm (MILLIMETER).
- DRAWING SHALL NOT BE SCALED AND ONLY WRITTEN DIMENSIONS SHALL BE FOLLOWED.
- IN CASE OF ANY DISCREPANCY FOUND IN DRAWINGS AND DETAILS, IT SHALL BE BROUGHT TO THE NOTICE OF THE ARCHITECT, AND RECTIFIED, PRIOR TO ITS EXECUTION.
- THIS DRAWING IS ISSUED STRICTLY WITH AN UNDERSTANDING THAT IT WILL BE USED ONLY FOR THE PURPOSE MENTIONED AND SHALL BE RETURNED AFTER COMPLETION.
- THIS DRAWING SHALL BE REFERRED ONLY FOR THE PURPOSE MENTIONED IN ITS TITLE (FLOORING PATTERN, FALSE CEILING, SHUTTERING PATTERN, ELECTRICAL, PLUMBING, ETC.)

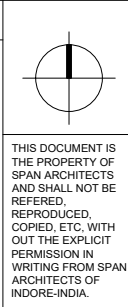

GRID : 0000 MM X 0000 MM	DATE	29.03.2022
DRAWN BY	ANNI	
CHECKED BY	ARPIT/ANAND	
PROJ. CODE.	O1925-A-RB	
DRG.NO.	O1837-A-RB-025	
DRG.SET NO.	001	

PROJECT : RESIDENCE AT PRAKRITI VIHAR - 4, INDORE

SHEET TITLE : FIRST FLOOR PANTRY & LAUNDRY AREA

SPAN ARCHITECTS
220, TELEPHONE NAGAR, INDORE, INDIA - 452001
EMAIL ID : design@spanarchitects.in
CONTACT NO. : 0731-4247550