




A SECTION C
SCALE 1:25

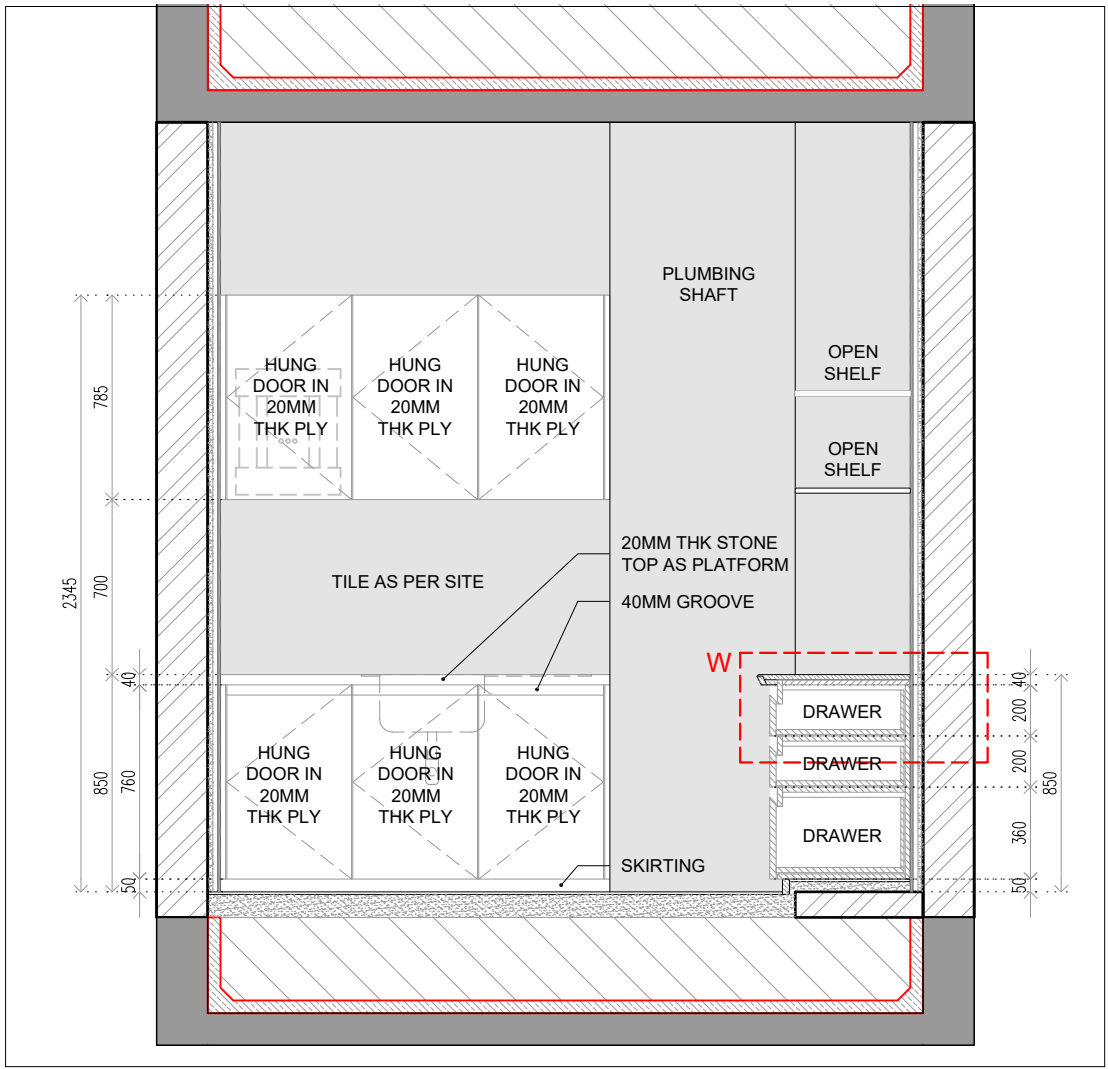


B SECTION B
SCALE 1:25

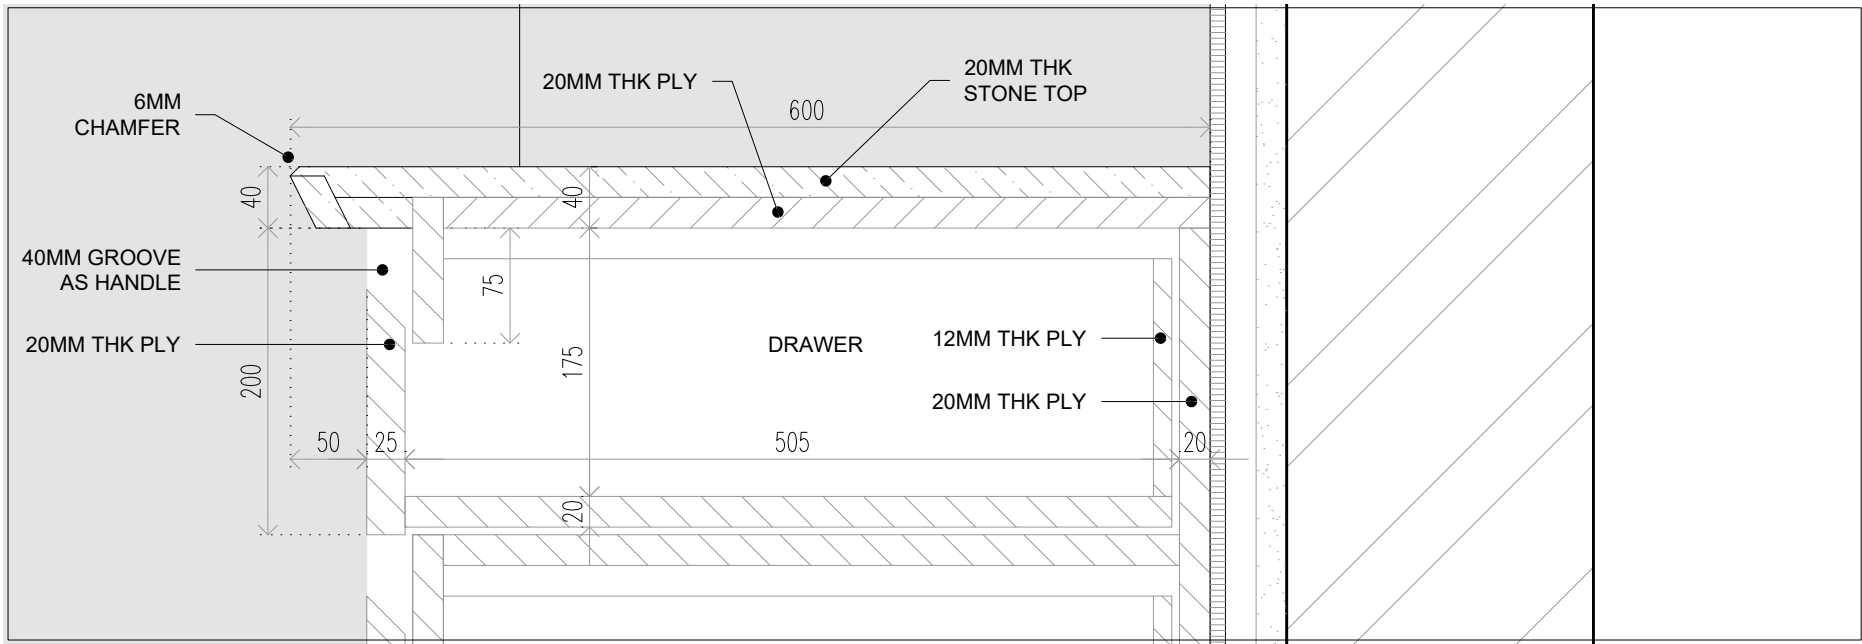

C DETAIL W
SCALE 1:5

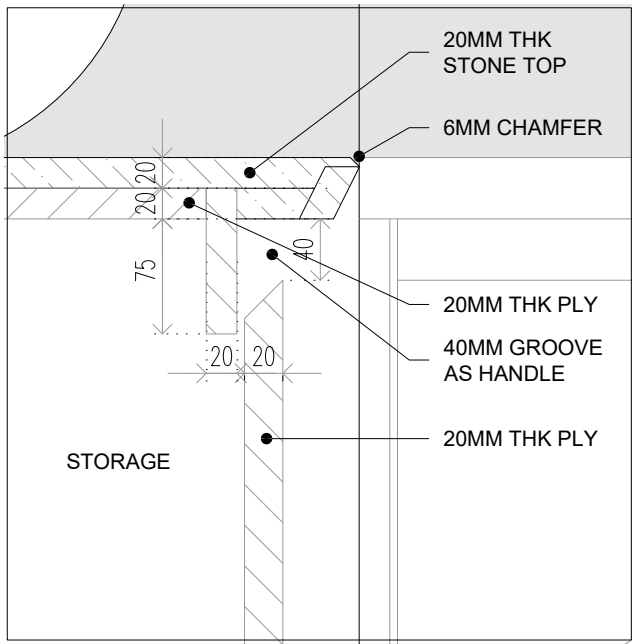


D DETAIL Y
SCALE 1:5

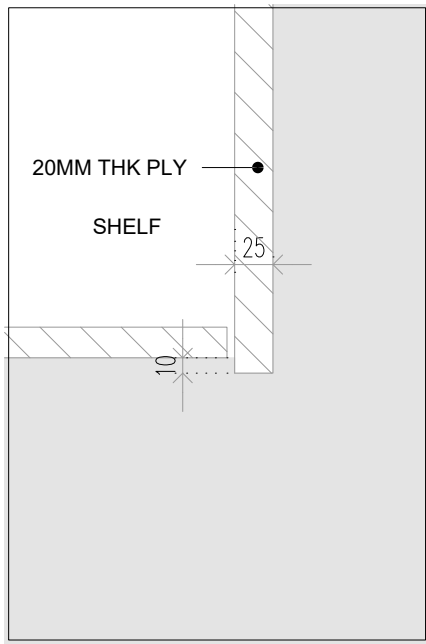

E DETAIL X
SCALE 1:5

KEY PLAN:-

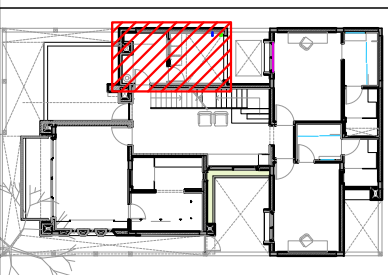


REVISIONS :-

Rev.	Date	Description	Appr'd

NOTES :-

- ALL DIMENSIONS ARE IN mm (MILLIMETER).
- DRAWING SHALL NOT BE SCALED AND ONLY WRITTEN DIMENSIONS SHALL BE FOLLOWED.
- IN CASE OF ANY DISCREPANCY FOUND IN DRAWINGS AND DETAILS, IT SHALL BE BROUGHT TO THE NOTICE OF THE ARCHITECT, AND RECTIFIED, PRIOR TO ITS EXECUTION.
- THIS DRAWING IS ISSUED STRICTLY WITH AN UNDERSTANDING THAT IT WILL BE USED ONLY FOR THE PURPOSE MENTIONED AND SHALL BE RETURNED AFTER COMPLETION.
- THIS DRAWING SHALL BE REFERRED ONLY FOR THE PURPOSE MENTIONED IN ITS TITLE (FLOORING PATTERN, FALSE CEILING, SHUTTERING PATTERN, ELECTRICAL, PLUMBING, ETC.)

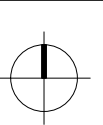

THIS DOCUMENT IS THE PROPERTY OF SPAN ARCHITECTS AND SHALL NOT BE REFERRED, REPRODUCED, COPIED, ETC., WITHOUT THE EXPLICIT PERMISSION IN WRITING FROM SPAN ARCHITECTS OF INDORE-INDIA.

GRID : 0000 MM X 0000 MM

DATE	29.03.2022
DRAWN BY	ANNI
CHECKED BY	ARPIT/ANAND
PROJ. CODE	O1925-A-RB
DRG.NO.	O1837-A-RB-026
DRG.SET NO.	001

PROJECT : RESIDENCE AT PRAKRITI VIHAR - 4, INDORE

SHEET TITLE : FIRST FLOOR PANTRY & LAUNDRY AREA



SPAN ARCHITECTS
220, TELEPHONE NAGAR, INDORE, INDIA - 452001
EMAIL ID : design@spanarchitects.in
CONTACT NO. : 0731-4247550