




A PLAN
SCALE 1:25

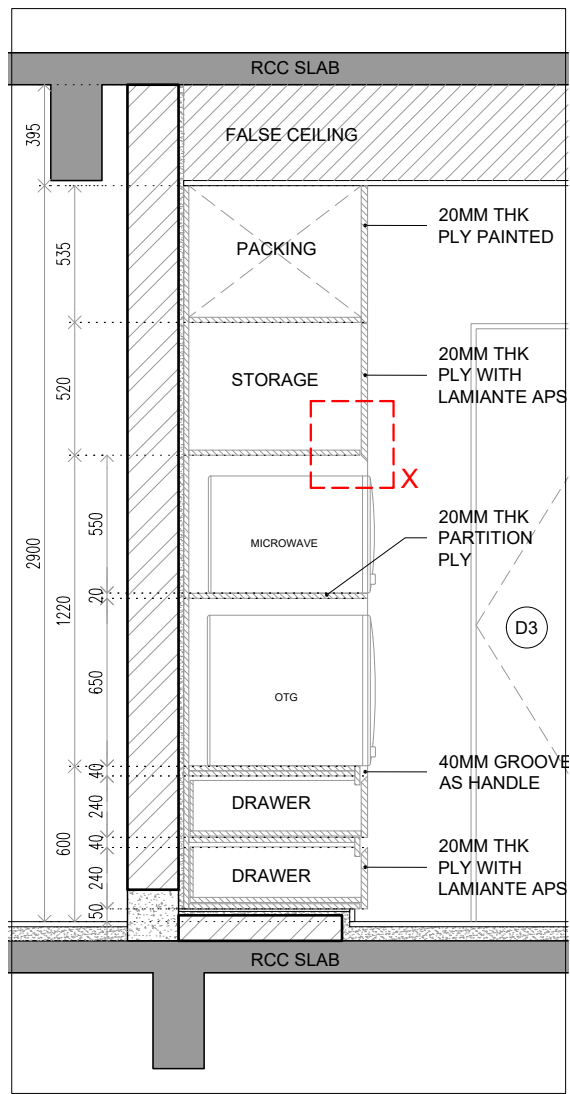


B SECTION A
SCALE 1:25

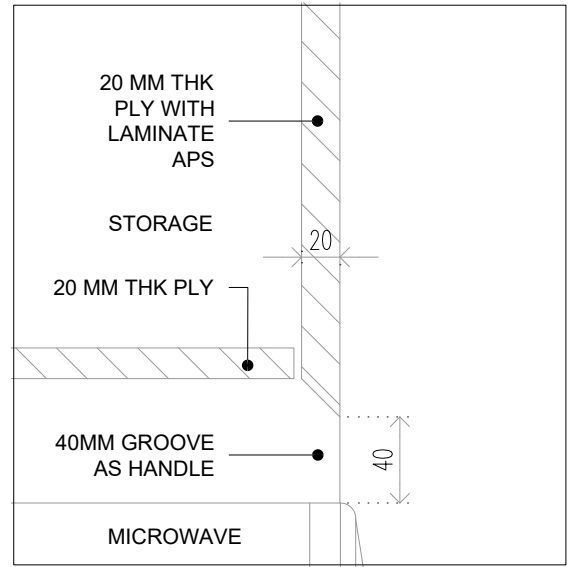

D DETAIL X
SCALE 1:5

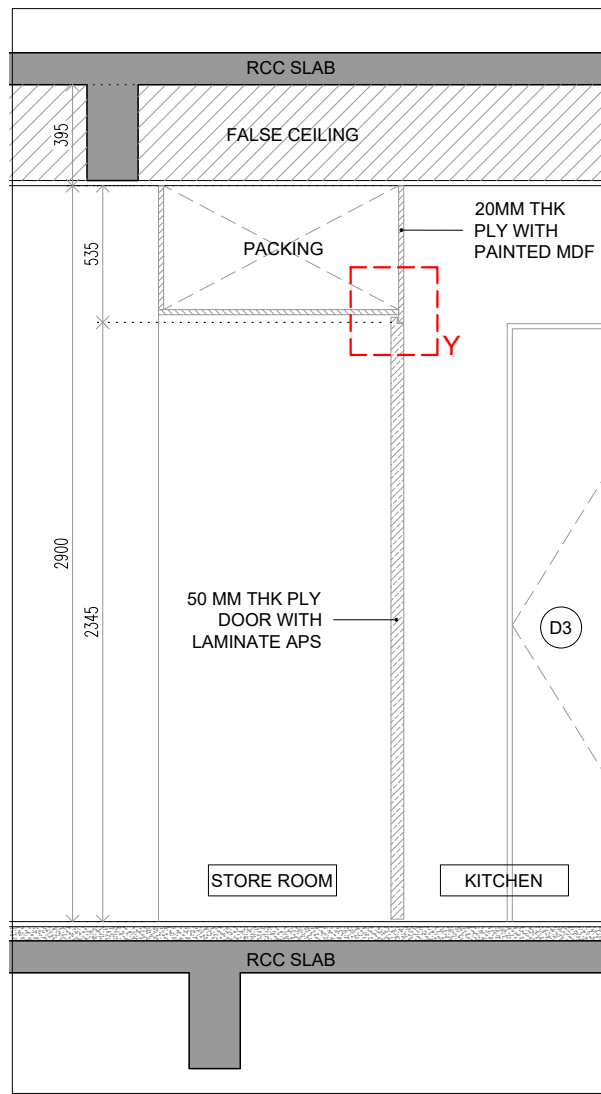


C SECTION B
SCALE 1:25

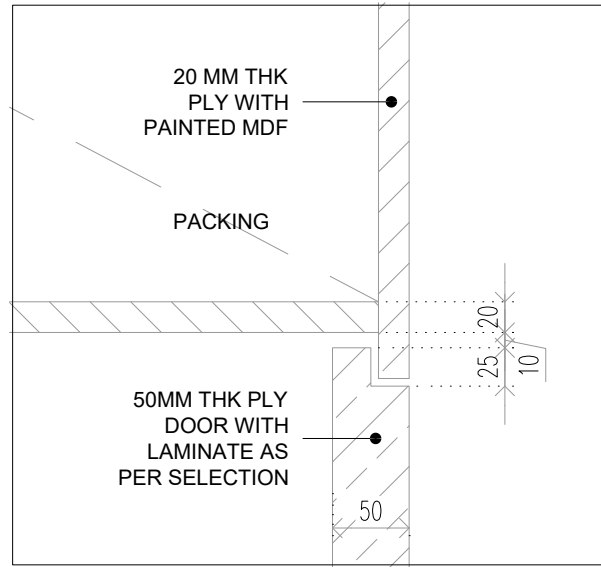

E DETAIL Y
SCALE 1:5

KEY PLAN:-

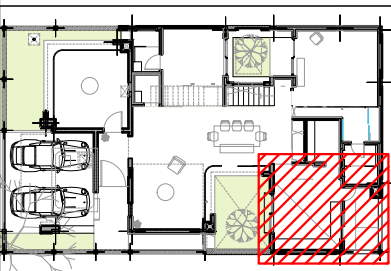


REVISIONS :-

Rev.	Date	Description	Appr'd

NOTES :-

- ALL DIMENSIONS ARE IN mm (MILLIMETER).
- DRAWING SHALL NOT BE SCALED AND ONLY WRITTEN DIMENSIONS SHALL BE FOLLOWED.
- IN CASE OF ANY DISCREPANCY FOUND IN DRAWINGS AND DETAILS, IT SHALL BE BROUGHT TO THE NOTICE OF THE ARCHITECT, AND RECTIFIED, PRIOR TO ITS EXECUTION.
- THIS DRAWING IS ISSUED STRICTLY WITH AN UNDERSTANDING THAT IT WILL BE USED ONLY FOR THE PURPOSE MENTIONED AND SHALL BE RETURNED AFTER COMPLETION.
- THIS DRAWING SHALL BE REFERRED ONLY FOR THE PURPOSE MENTIONED IN ITS TITLE (FLOORING PATTERN, FALSE CEILING, SHUTTERING PATTERN, ELECTRICAL, PLUMBING, ETC.)

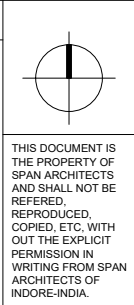

GRID : 0000 MM X 0000 MM	DATE	29.03.2022
DRAWN BY	ANNI	CHECKED BY
PROJ. CODE	O1925-A-RB	DRG.NO.
DRG.SET NO.	001	DRG.NO.

PROJECT : RESIDENCE AT PRAKRITI VIHAR - 4, INDORE

SHEET TITLE : KITCHEN & UTILITY

SPAN ARCHITECTS
220, TELEPHONE NAGAR, INDORE, INDIA - 452001
EMAIL ID : design@spanarchitects.in
CONTACT NO. : 0731-4247550