



A SECTION C
SCALE 1:25

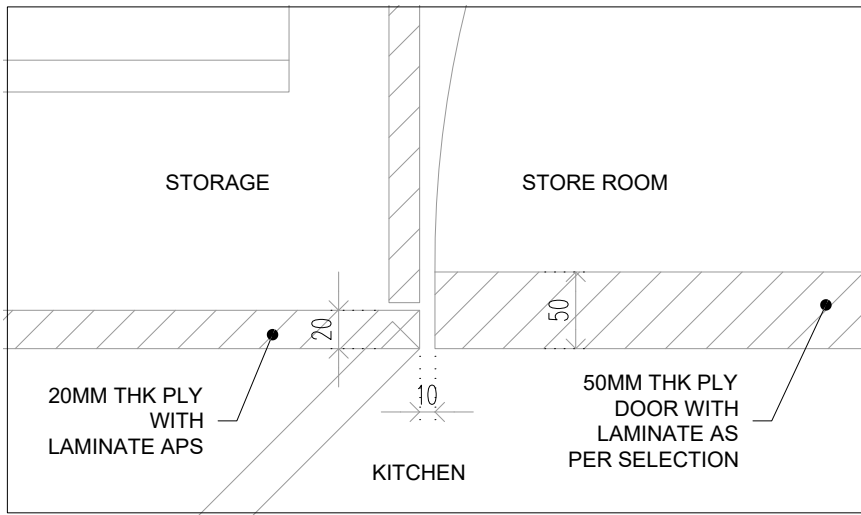


C DETAIL M
SCALE 1:5

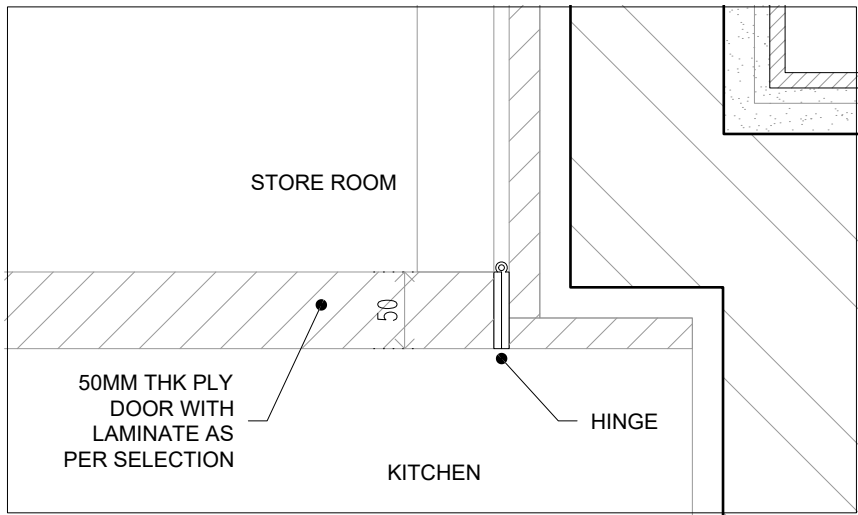


D DETAIL N
SCALE 1:5



B VIEW
SCALE

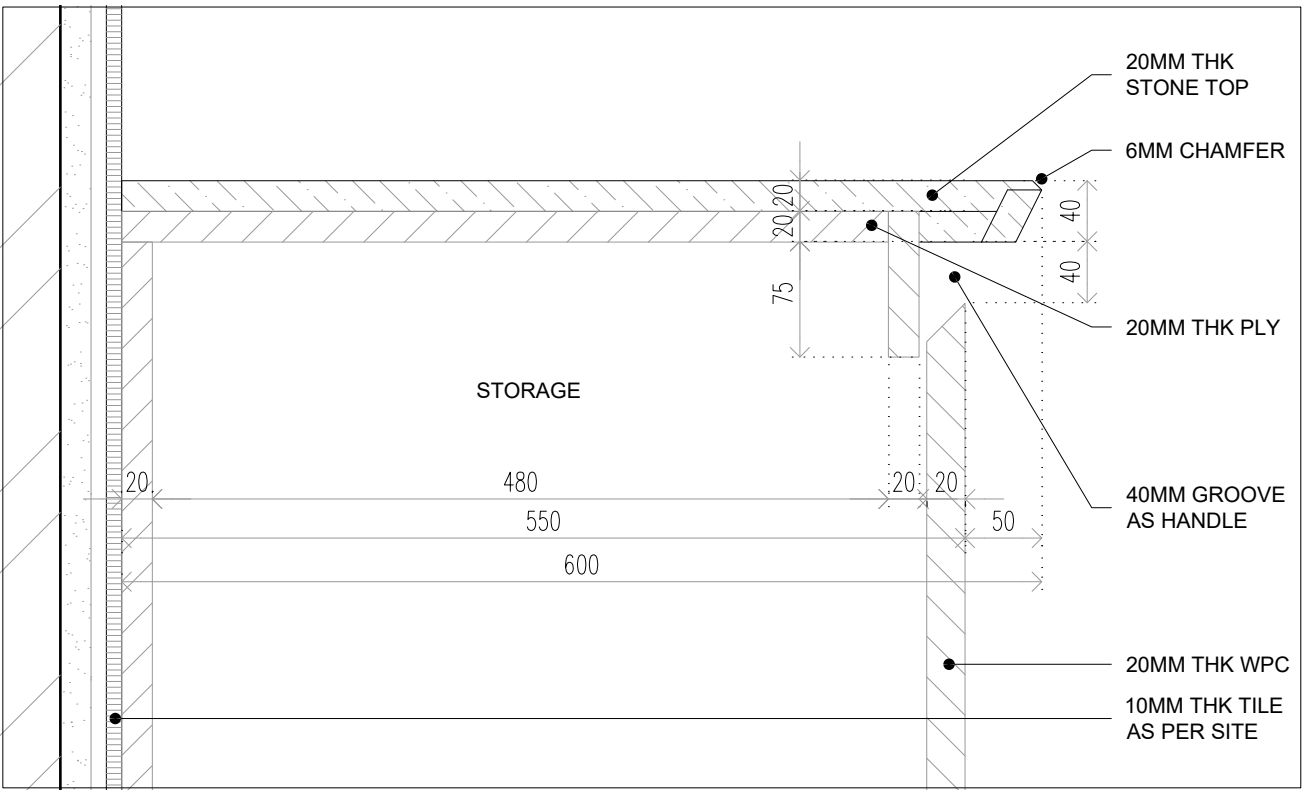


E DETAIL O
SCALE 1:5

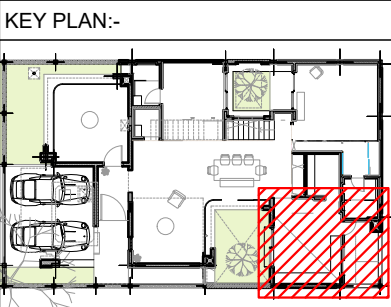


KEY PLAN:-

REVISIONS :-			NOTES :-
Rev.	Date	Description	
			<ul style="list-style-type: none">ALL DIMENSIONS ARE IN mm (MILLIMETER).DRAWING SHALL NOT BE SCALED AND ONLY WRITTEN DIMENSIONS SHALL BE FOLLOWED.IN CASE OF ANY DISCREPANCY FOUND IN DRAWINGS AND DETAILS, IT SHALL BE BROUGHT TO THE NOTICE OF THE ARCHITECT, AND RECTIFIED, PRIOR TO ITS EXECUTION.THIS DRAWING IS ISSUED STRICTLY WITH AN UNDERSTANDING THAT IT WILL BE USED ONLY FOR THE PURPOSE MENTIONED AND SHALL BE RETURNED AFTER COMPLETION.THIS DRAWING SHALL BE REFERRED ONLY FOR THE PURPOSE MENTIONED IN ITS TITLE (FLOORING PATTERN, FALSE CEILING, SHUTTERING PATTERN, ELECTRICAL, PLUMBING, ETC.)

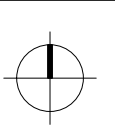

THIS DOCUMENT IS THE PROPERTY OF SPAN ARCHITECTS AND SHALL NOT BE REFERRED, REPRODUCED, COPIED, ETC., WITHOUT THE EXPLICIT PERMISSION IN WRITING FROM SPAN ARCHITECTS OF INDORE-INDIA.

GRID : 0000 MM X 0000 MM		PROJECT : RESIDENCE AT PRAKRITI VIHAR - 4, INDORE	
DATE	29.03.2022	SHEET TITLE : KITCHEN & UTILITY	
DRAWN BY	ANNI	 SPAN ARCHITECTS 220, TELEPHONE NAGAR, INDORE, INDIA - 452001 EMAIL ID : design@spanarchitects.in CONTACT NO. : 0731-4247550	
CHECKED BY	ARPIT/ANAND		
PROJ. CODE	O1925-A-RB		
DRG.NO.	O1837-A-RB-029		
DRG.SET NO.	001		